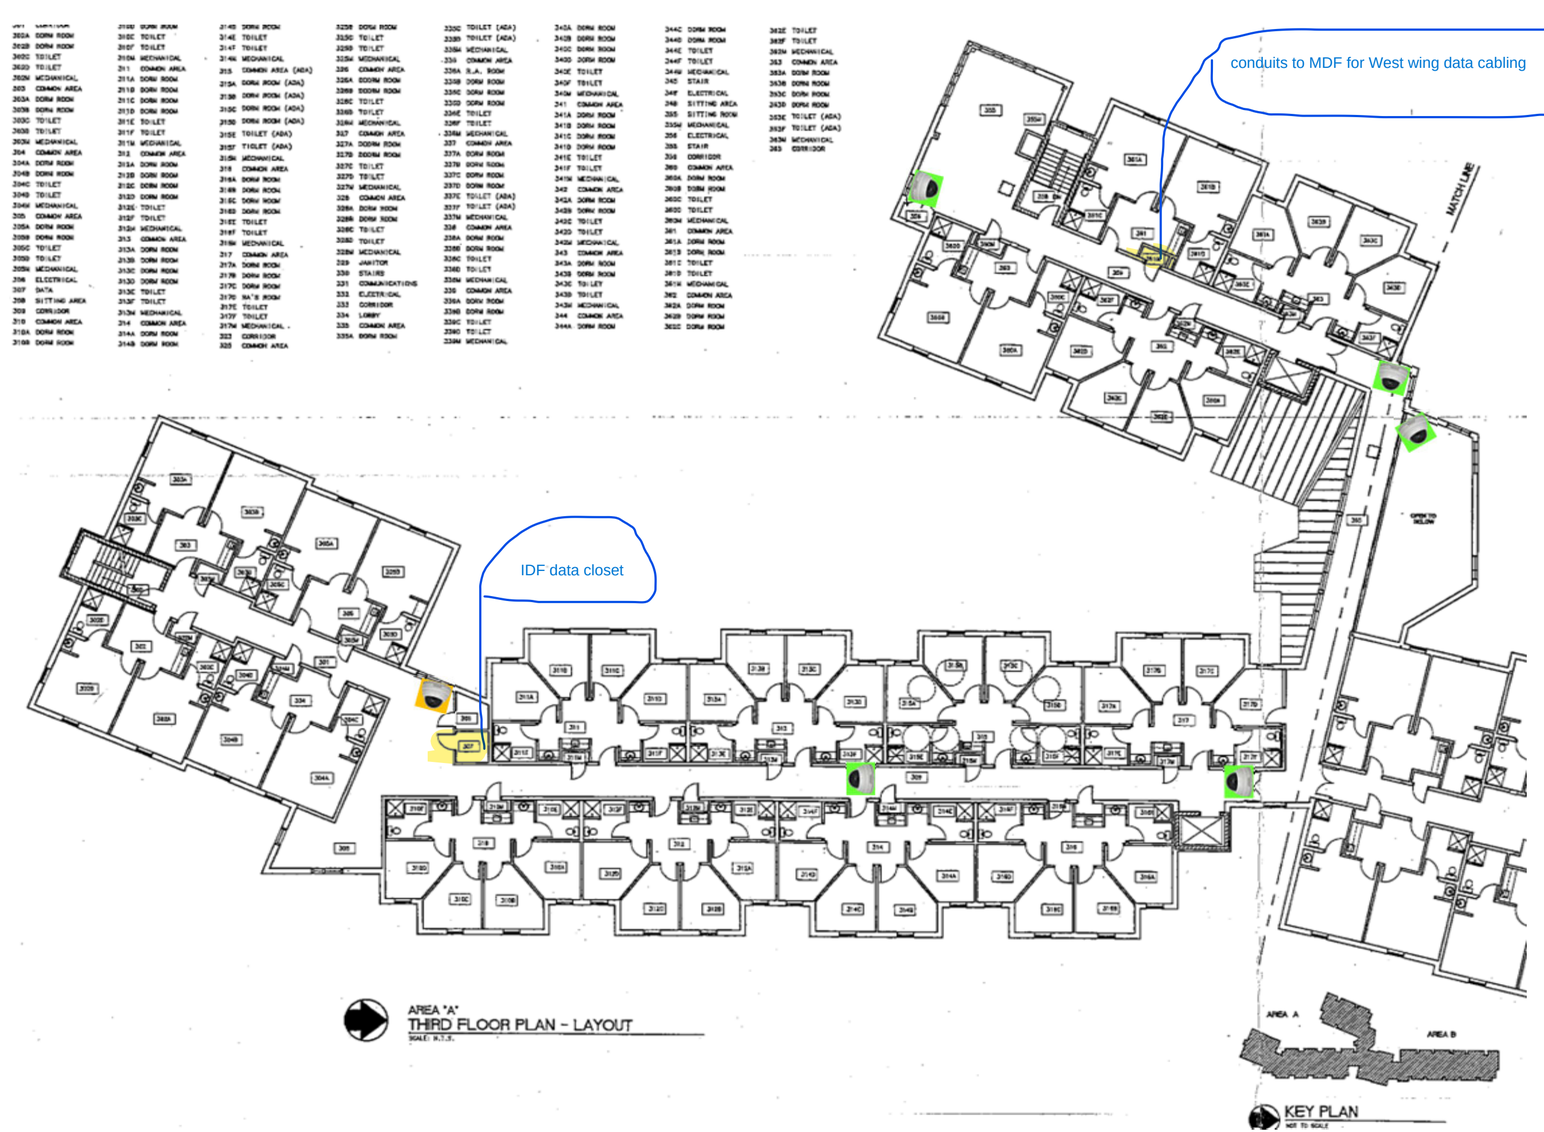
conduits to MDF for West wing data cabling
IDF data closet
MATCH LINE
AREA "A"
THIRD FLOOR PLAN - LAYOUT
SCALE: N.T.S.
AREA A
AREA B
KEY PLAN
NOT TO SCALE