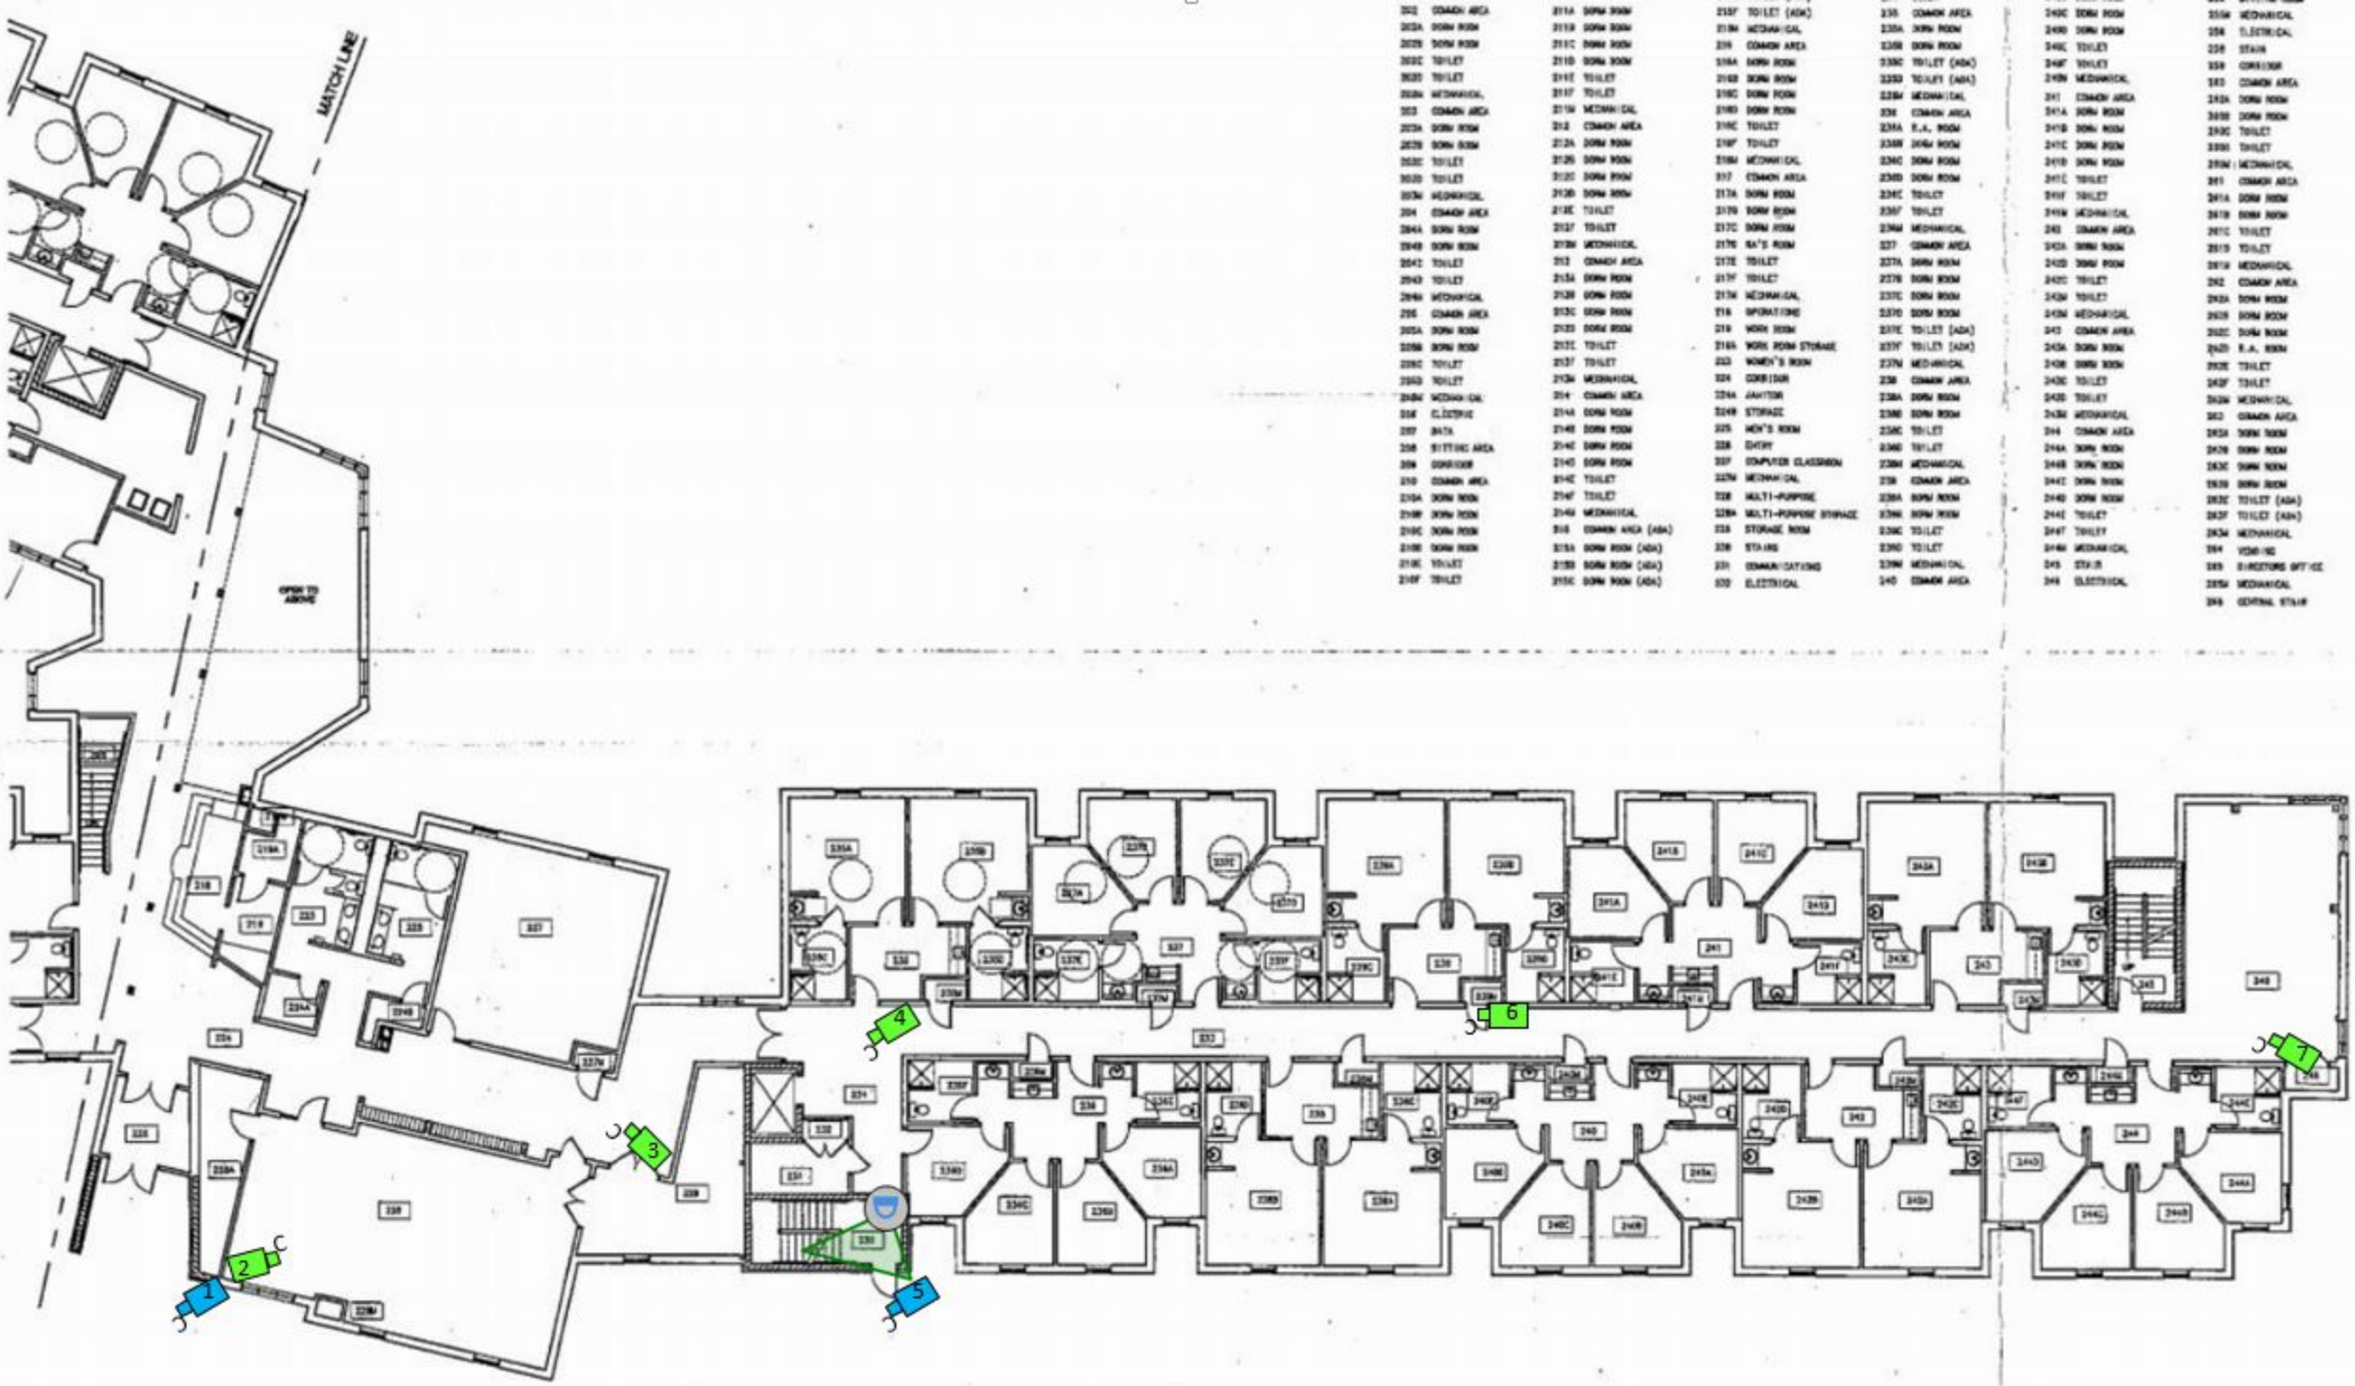

AREA "B"

SECOND FLOOR PLAN – LAYOUT