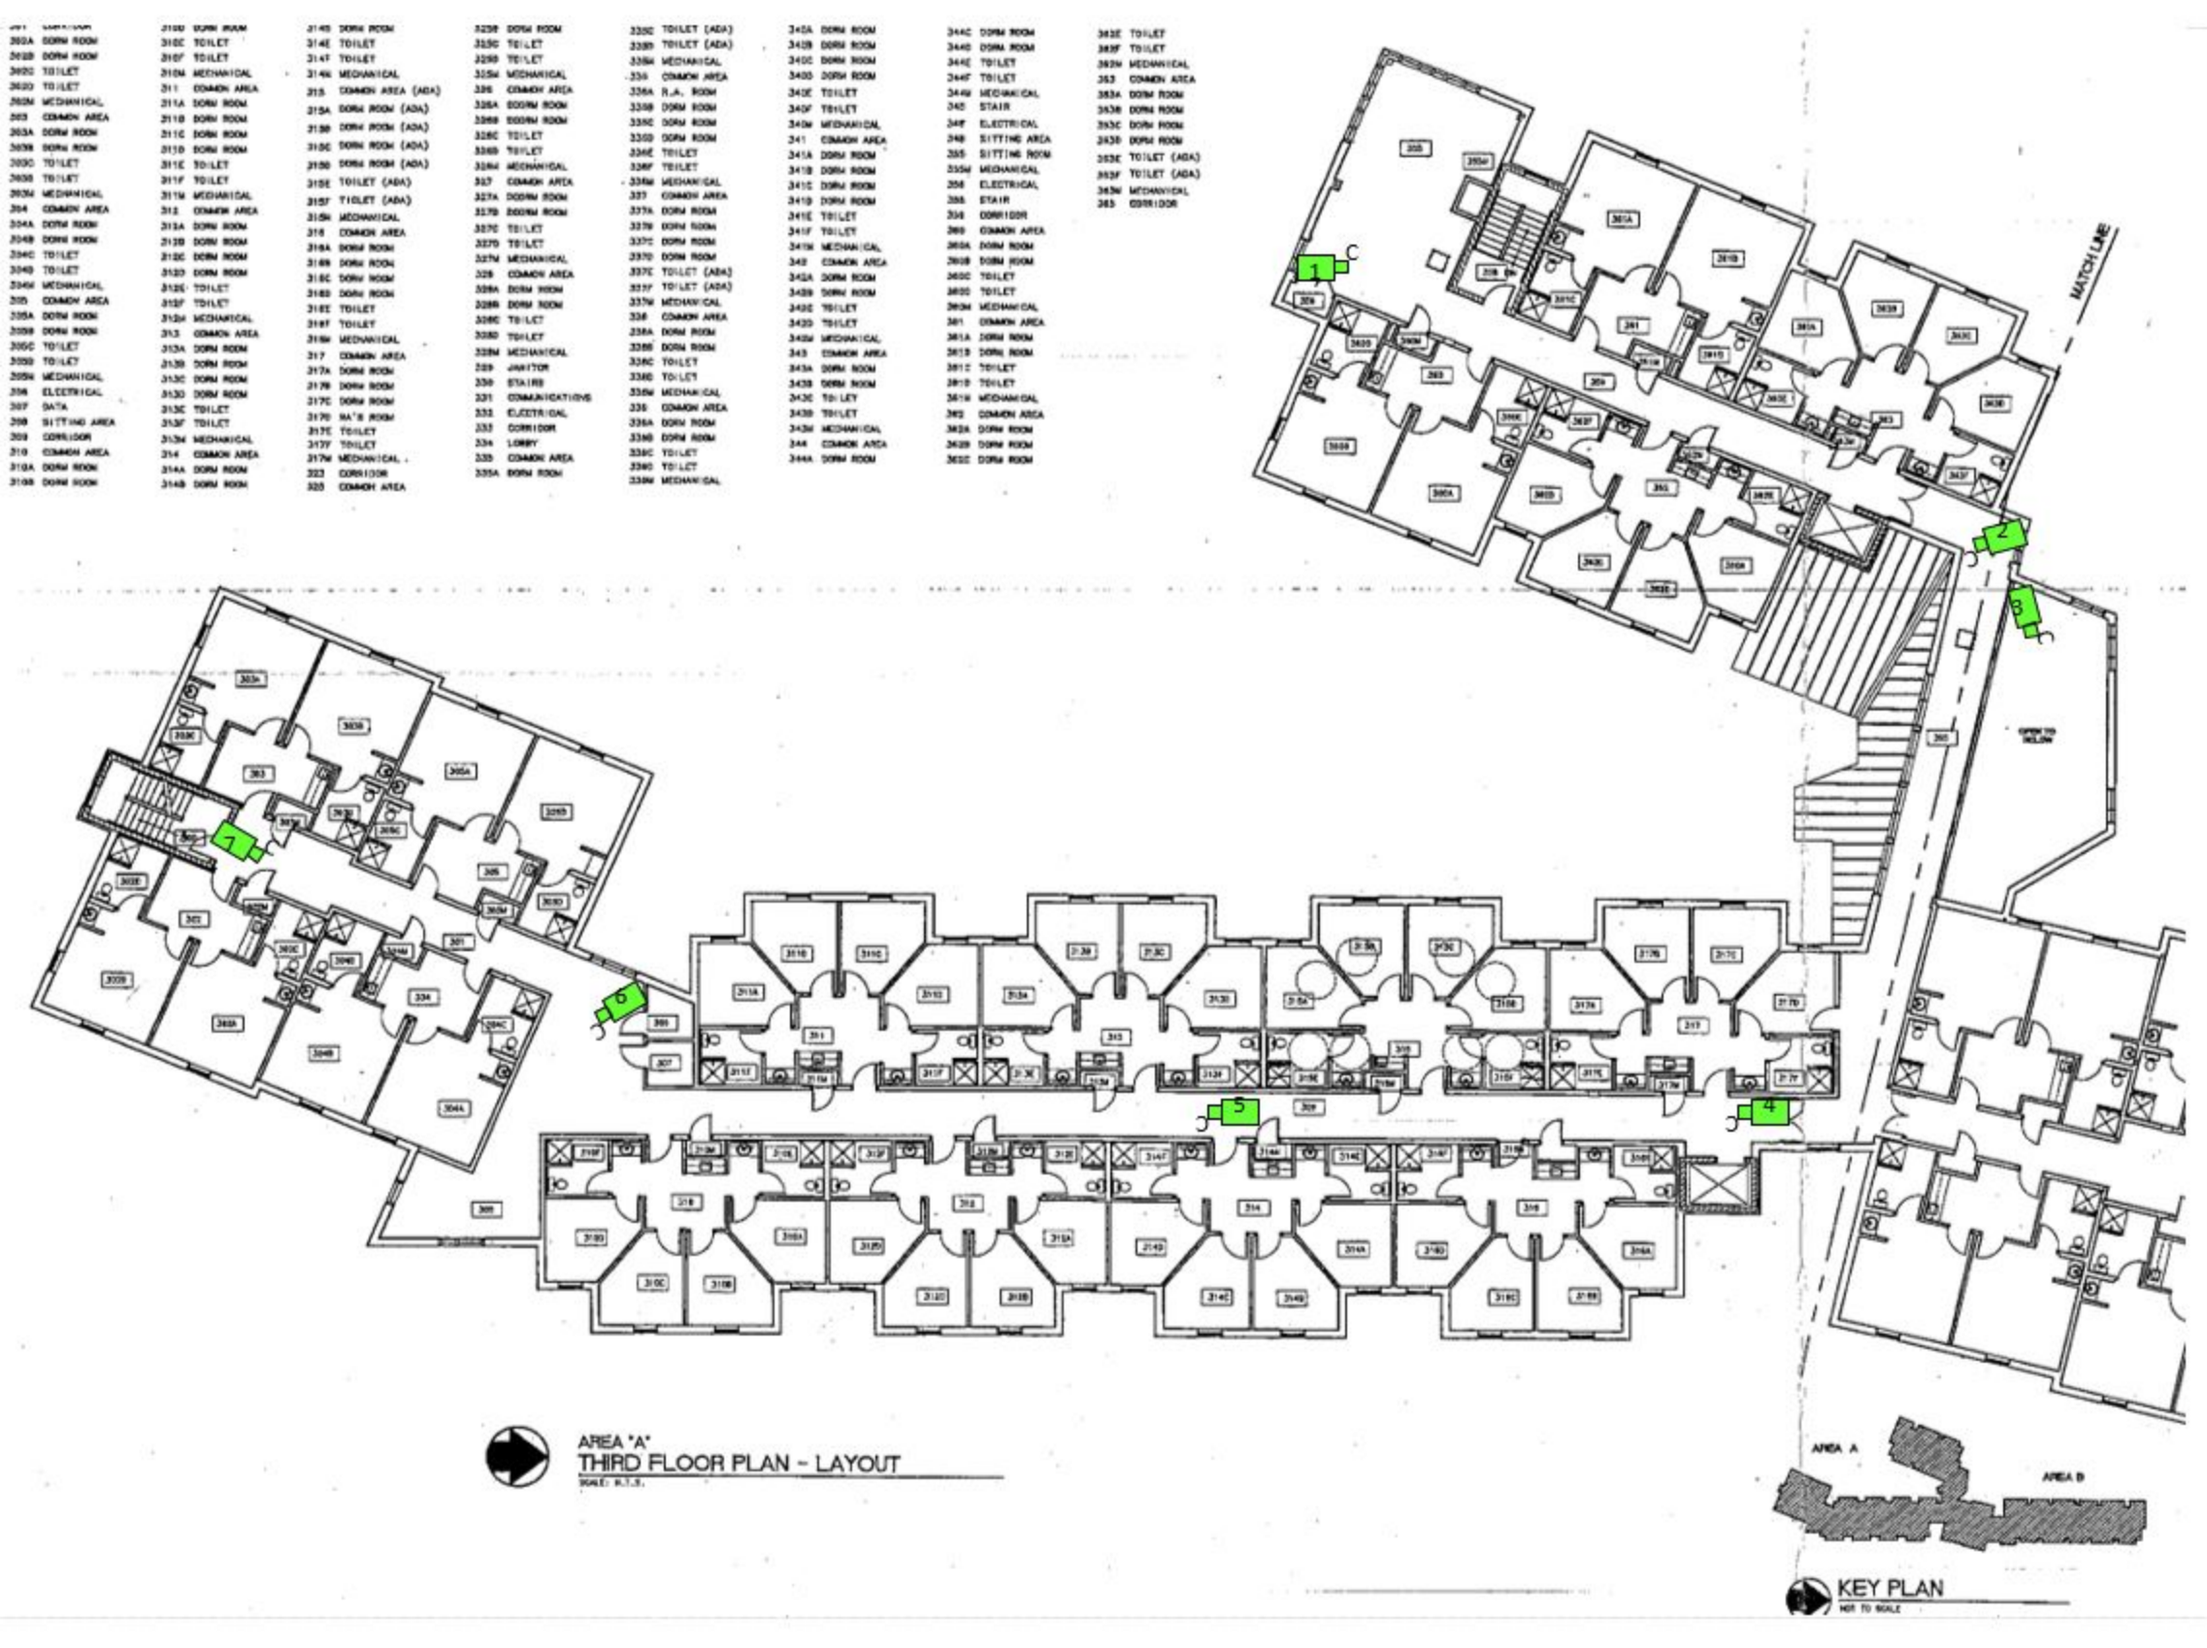

AREA "A"
THIRD FLOOR PLAN - LAYOUT
SCALE: N.T.S.

KEY PLAN
NOT TO SCALE